GROUND PLAN (1:25)

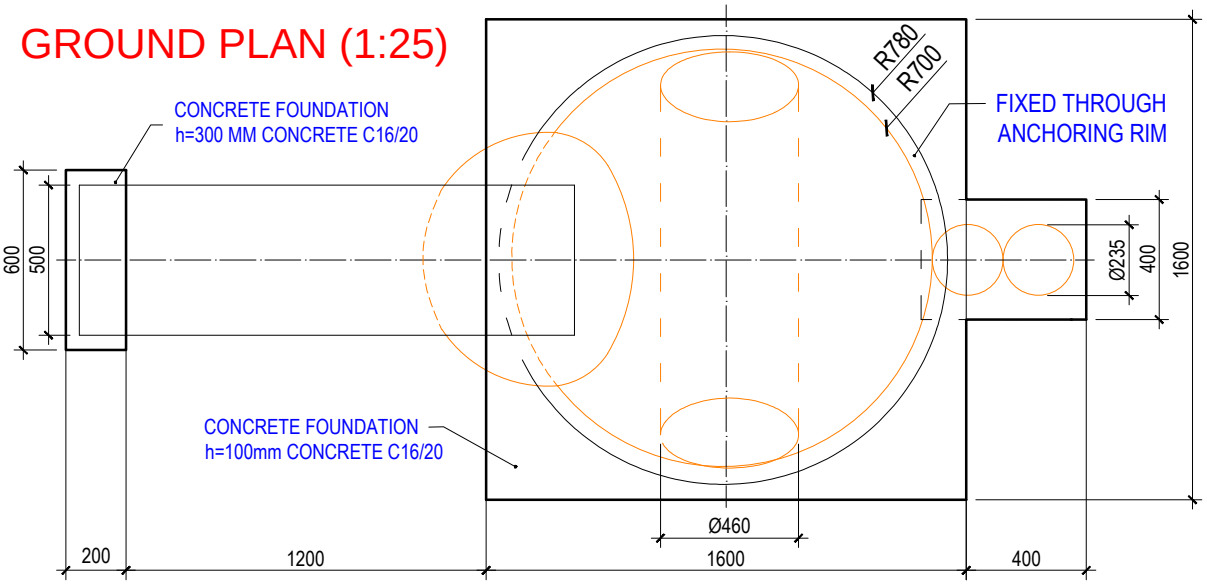

SECTION (1:25)

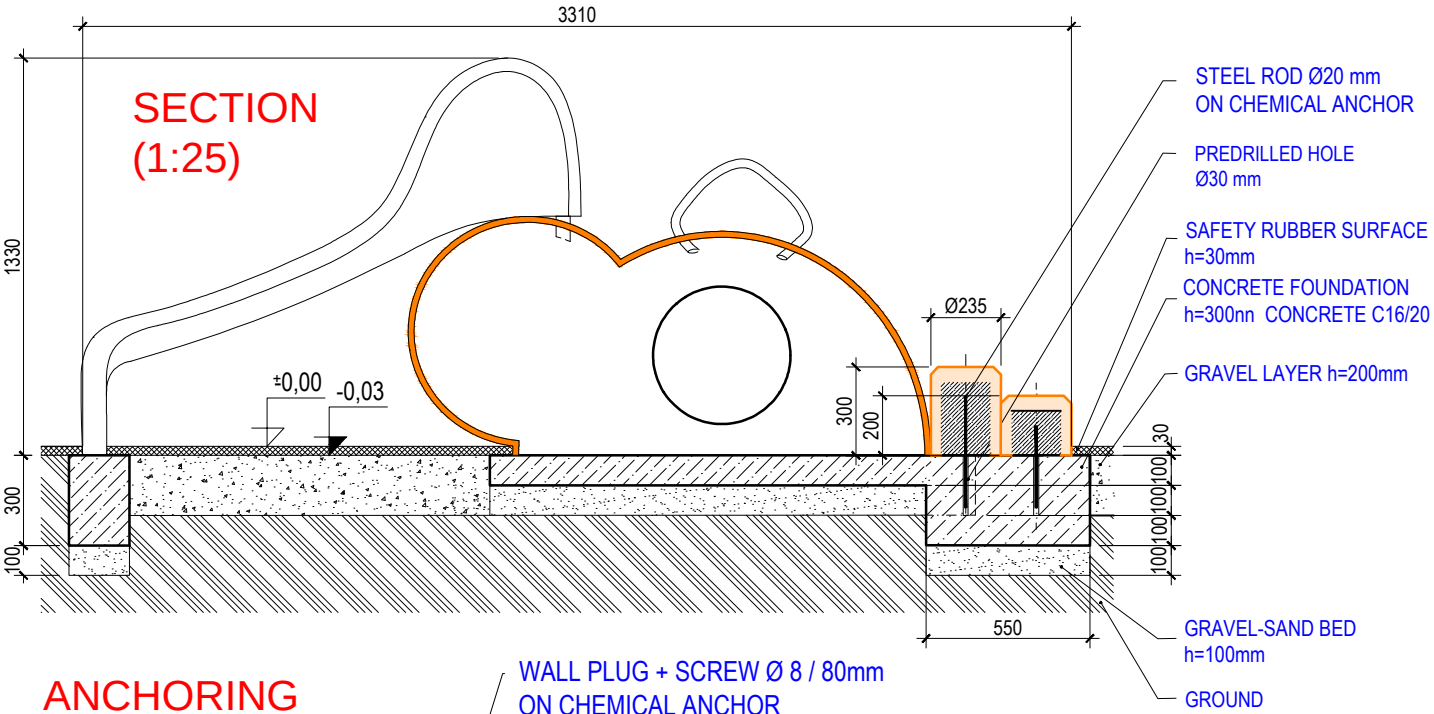

ANCHORING DETAIL (1:10)

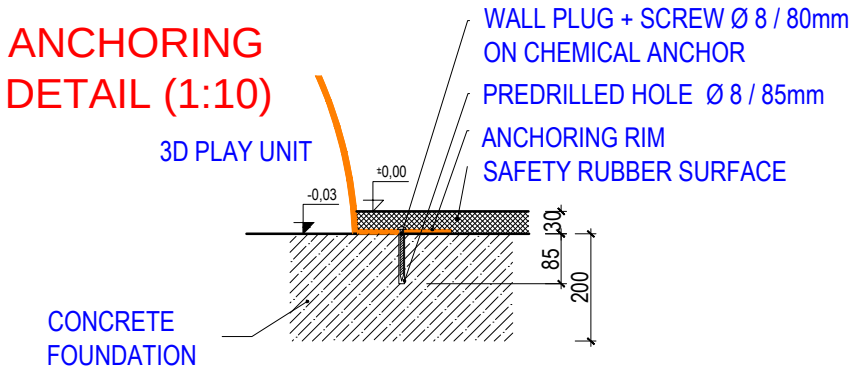

Author:		3D PROGRAM, s.r.o. Objízdná 1911 765 02 Otrokovice Tel: 602 500 045 Email: info@3dprogram.eu	3D PROGRAM ®
MgA. Maxmilián Blšták			
TECHNICAL DRAWING		Certified according to	EN71 , EN1176
		Date of issue	22.2.2021
C24tp, C24ts - ELEPHANT		M 1:25, 1:10	format 1xA4
Foundation and anchoring - ground plan and section		C24_EN.dwg	revision 0